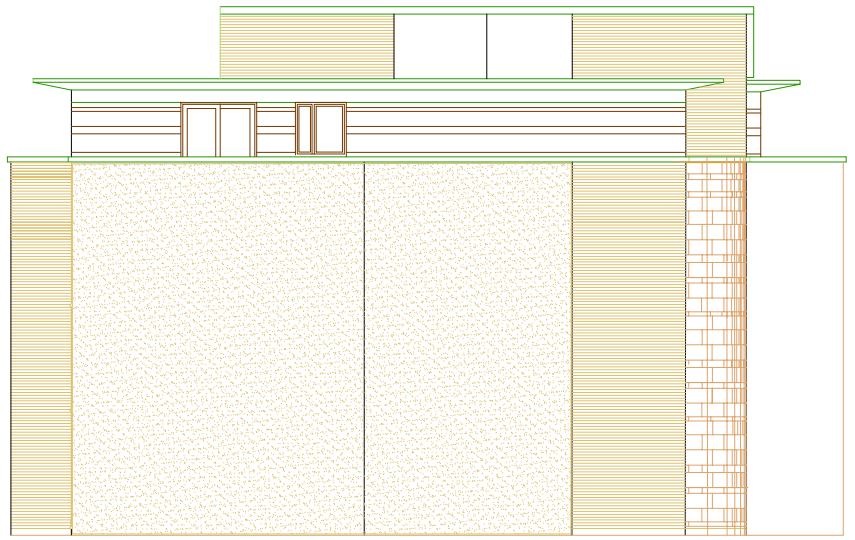

East elevation

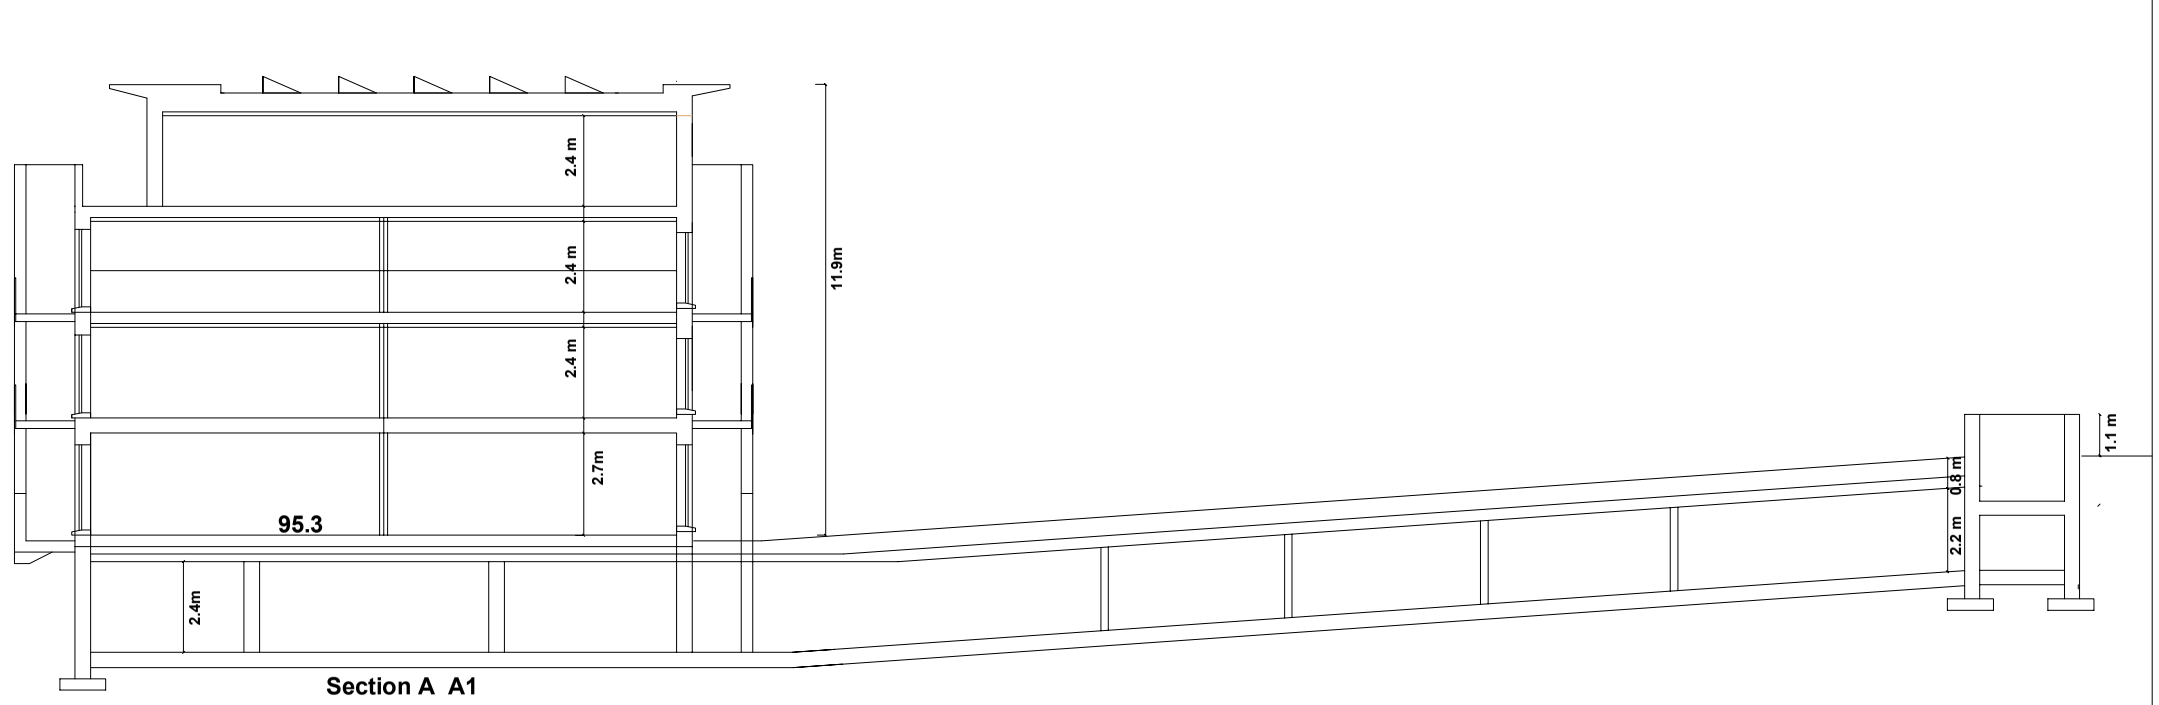

Section A A1

North elevation

West elevation

South elevation

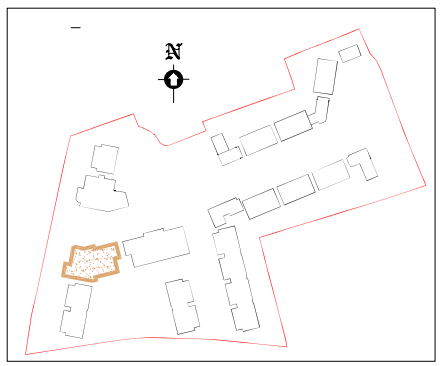

Client MacCabe Durney Barnes	Drw: G Elevations &Section Drw No : 2183-124-A
Project Stocking Lane SHD 2	0 5m Scale : 1:200 on A3 print Date : 30.8.21
Site Stocking Lane Dublin 16	**Matt Barnes** Architect Coolamber, Stocking Lane, Dublin 16 014933244